DIAMOND
PRECAST CONCRETE & MUNICIPAL CASTINGS

CSA® A23.4 - 09 ASTM C478

SUPPORTING MEMBER MMCD PLATINUM 2009 EDITION

WEEKLY PROJECT PROFILE

AUG 30, 2017

1800mm BENCHED MH BASE w/ 900mm SDR35 & 750mm GROUT SLEEVE CONNECTIONS

Project: 180 Street Diversion & Cloverdale Trunk Sewer [Surrey, BC]
Owner: City of Surrey [Surrey, BC]
Engineer: McElhanney Consulting Services Ltd. [Surrey, BC]
Contractor: Pedre Contractors Ltd. [Langley, BC]

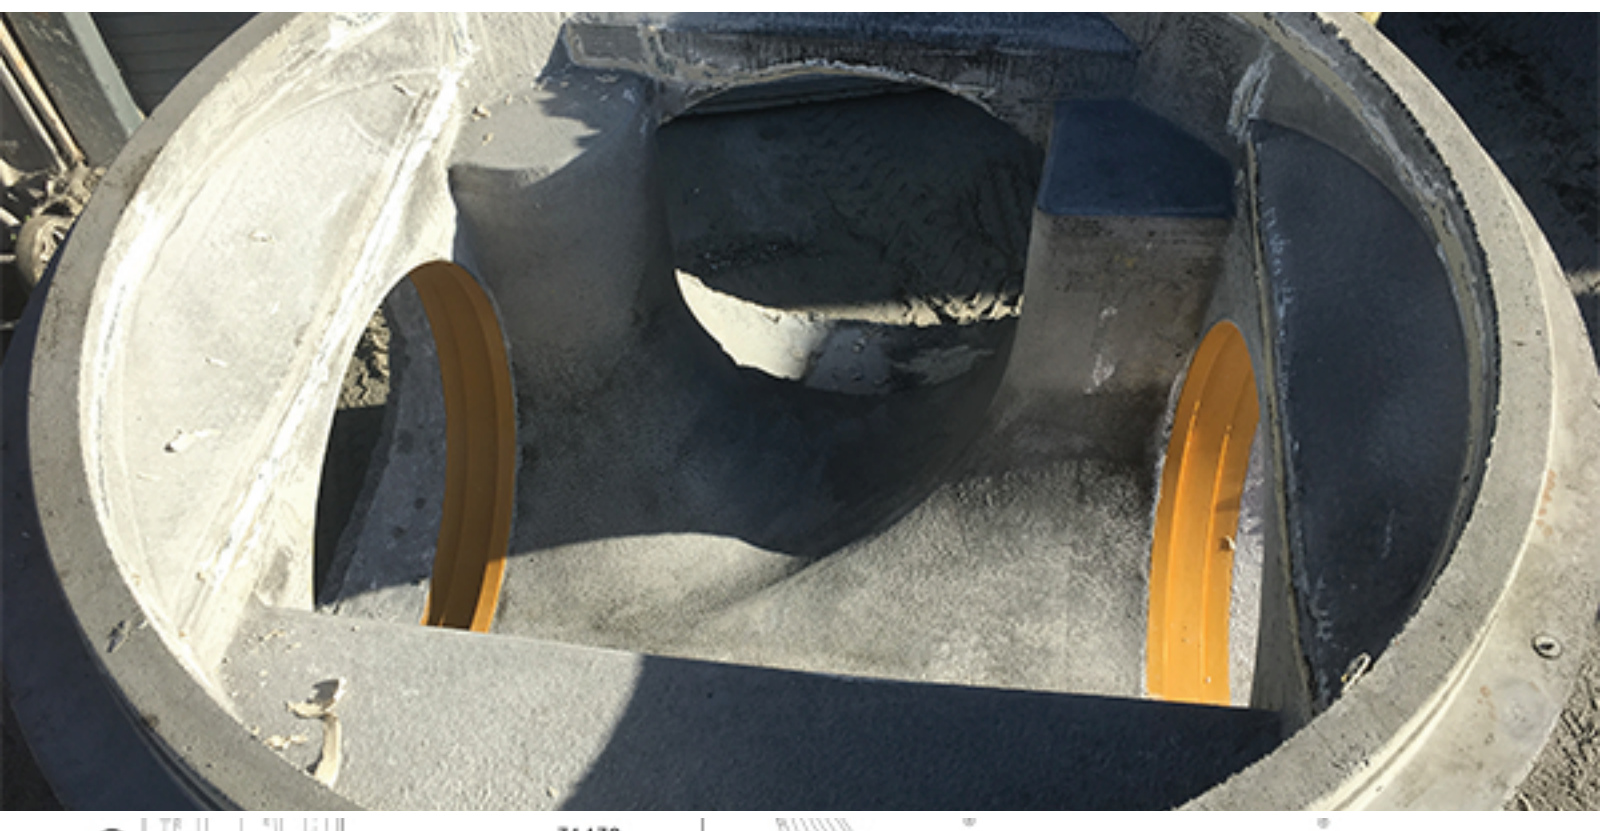

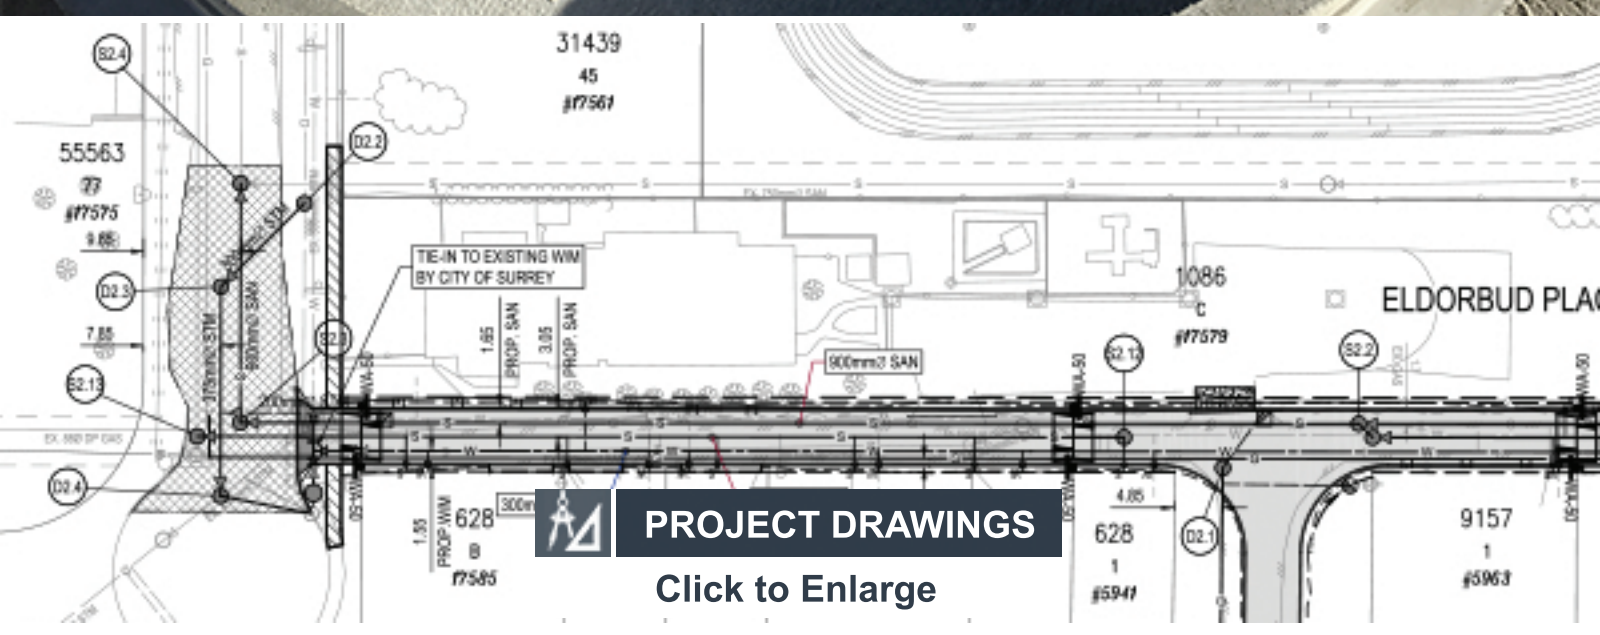

FOAM FORM w/ SDR35 AND GRT SLV BELLS

FOAM FORM SET UP FOR UPSIDE-DOWN POURING

MH BASE BEING POURED UPSIDE-DOWN

MH BASE BEING POURED UPSIDE-DOWN

FINISHED MH BASE

CHANNEL DETAIL w/ PREDL SDR35 BELLS

WEEKLY NEWSLETTERS
Our Latest News

COMPLETE CAPABILITIES
About Us

info@diamondprecast.com | diamondprecast.com | in | G+ | 1.604.415.5181