DIAMOND
PRECAST CONCRETE & MUNICIPAL CASTINGS

A23.4 - 16
ASTM C478

SUPPORTING MEMBER
PLATINUM
2009 EDITION

WEEKLY PROJECT PROFILE

AUG 22, 2017

BLAKEBURN LAGOONS PARK

1600mm Storm Control Structure w/ Removable Stainless Steel Weir and Extended Base

Project: Blakeburn Lagoons Park [Port Coquitlam, BC]
Owner: City of Port Coquitlam [Port Coquitlam, BC]
Engineer: ISL Engineering [Burnaby, BC]
Contractor: Western Watershed [Delta, BC]

CONTROL STUCTURE WITH WIER SLOT TO ACCEPT CUSTOM STAINLESS STEEL WEIR AND PREDL FRP BELLS

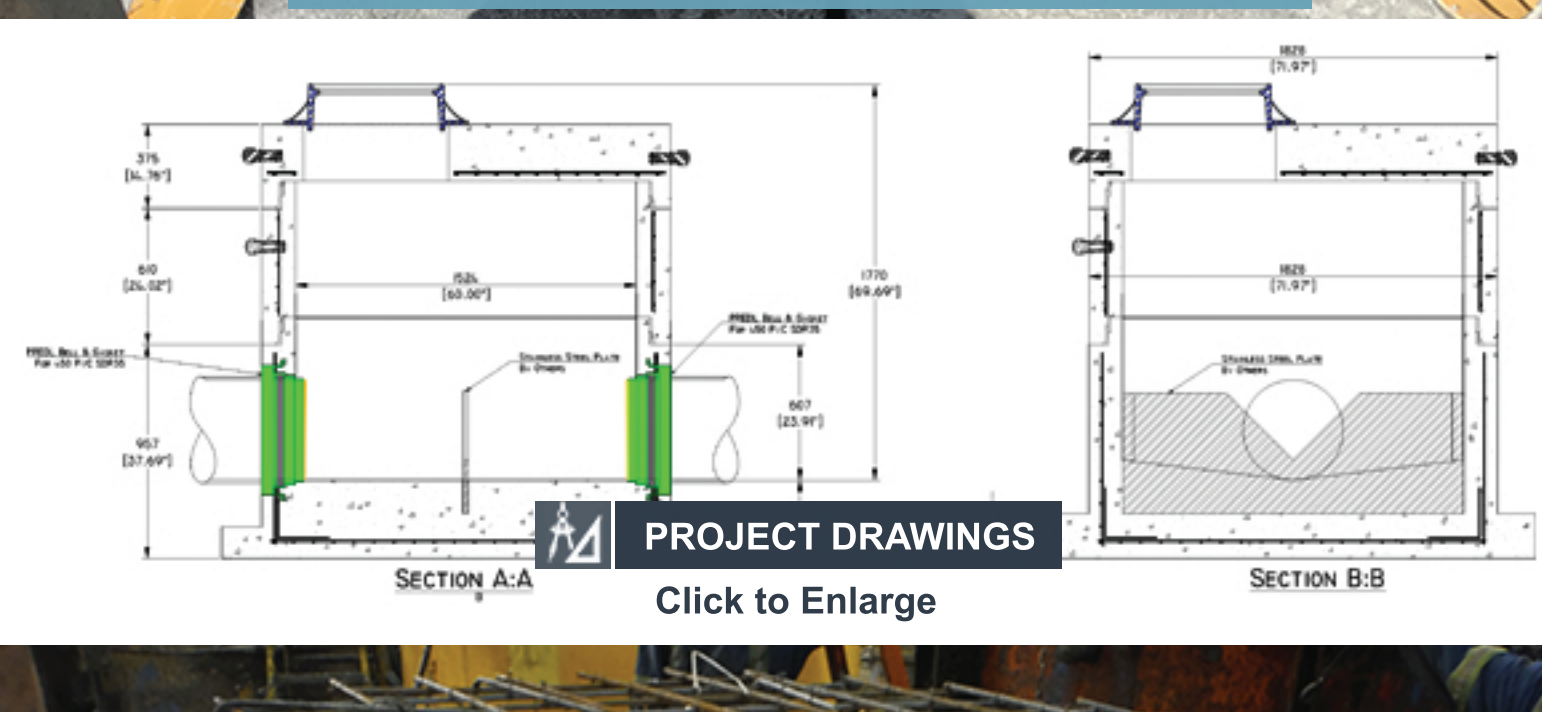

PROJECT DRAWINGS

Click to Enlarge

SETUP WITH STEEL REINFORCING

STRUCTURE SETUP FOR UPSIDE DOWN POURING

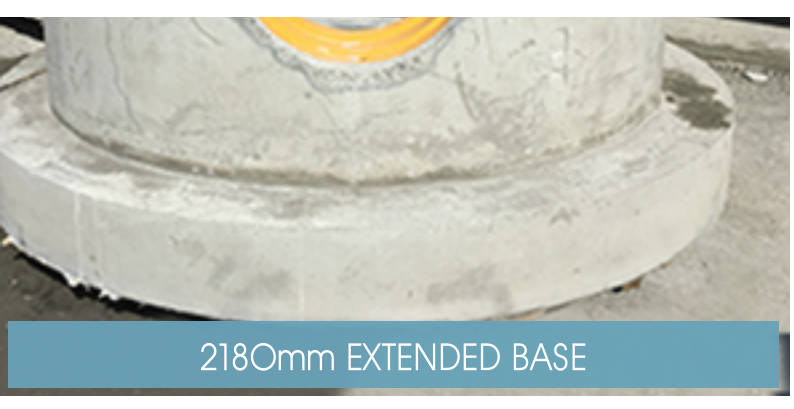

218Omm EXTENDED BASE

450mm SDR35 PREDL FRP BELL

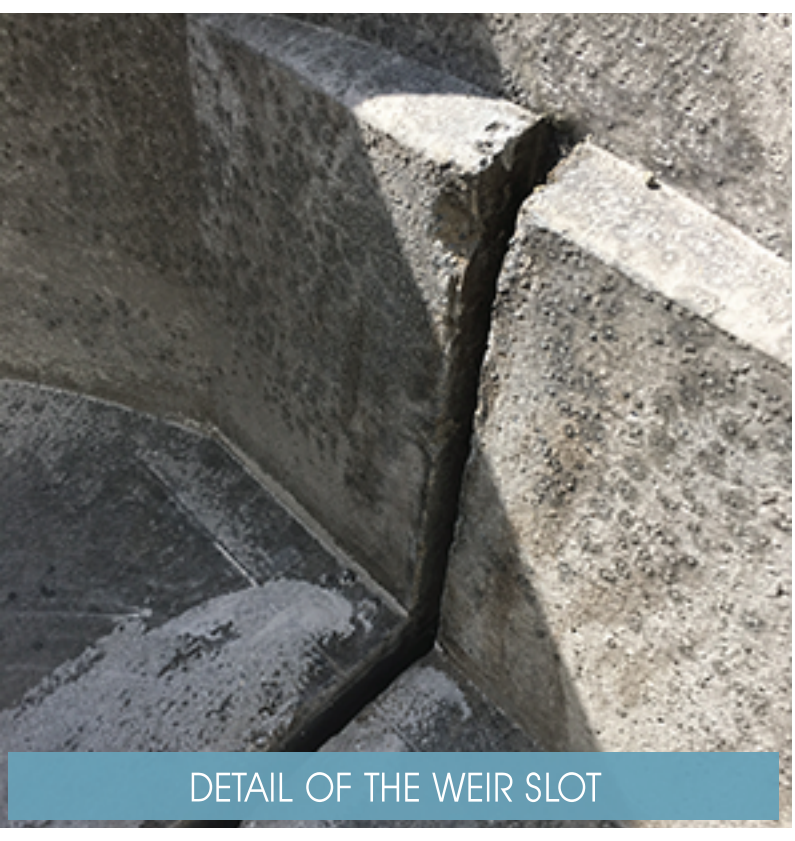

DETAIL OF THE WEIR SLOT

OVERALL VIEW OF THE FINISHED STRUCTURE

WEEKLY NEWSLETTERS
Our Latest News

COMPLETE CAPABILITIES
About Us

info@diamondprecast.com | diamondprecast.com | in | G+ | 1.604.415.5181