DIAMOND
PRECAST CONCRETE & MUNICIPAL CASTINGS

A23.4 - 09
ASTM C478

SUPPORTING MEMBER MMCD PLATINUM 2009 EDITION

# BOUNDARY PUMP STATION UPGRADE

*Engineer:* Kerr Wood Leidal Consulting Engineers
*Contractor:* Drake Excavating *Precaster:* Diamond Precast

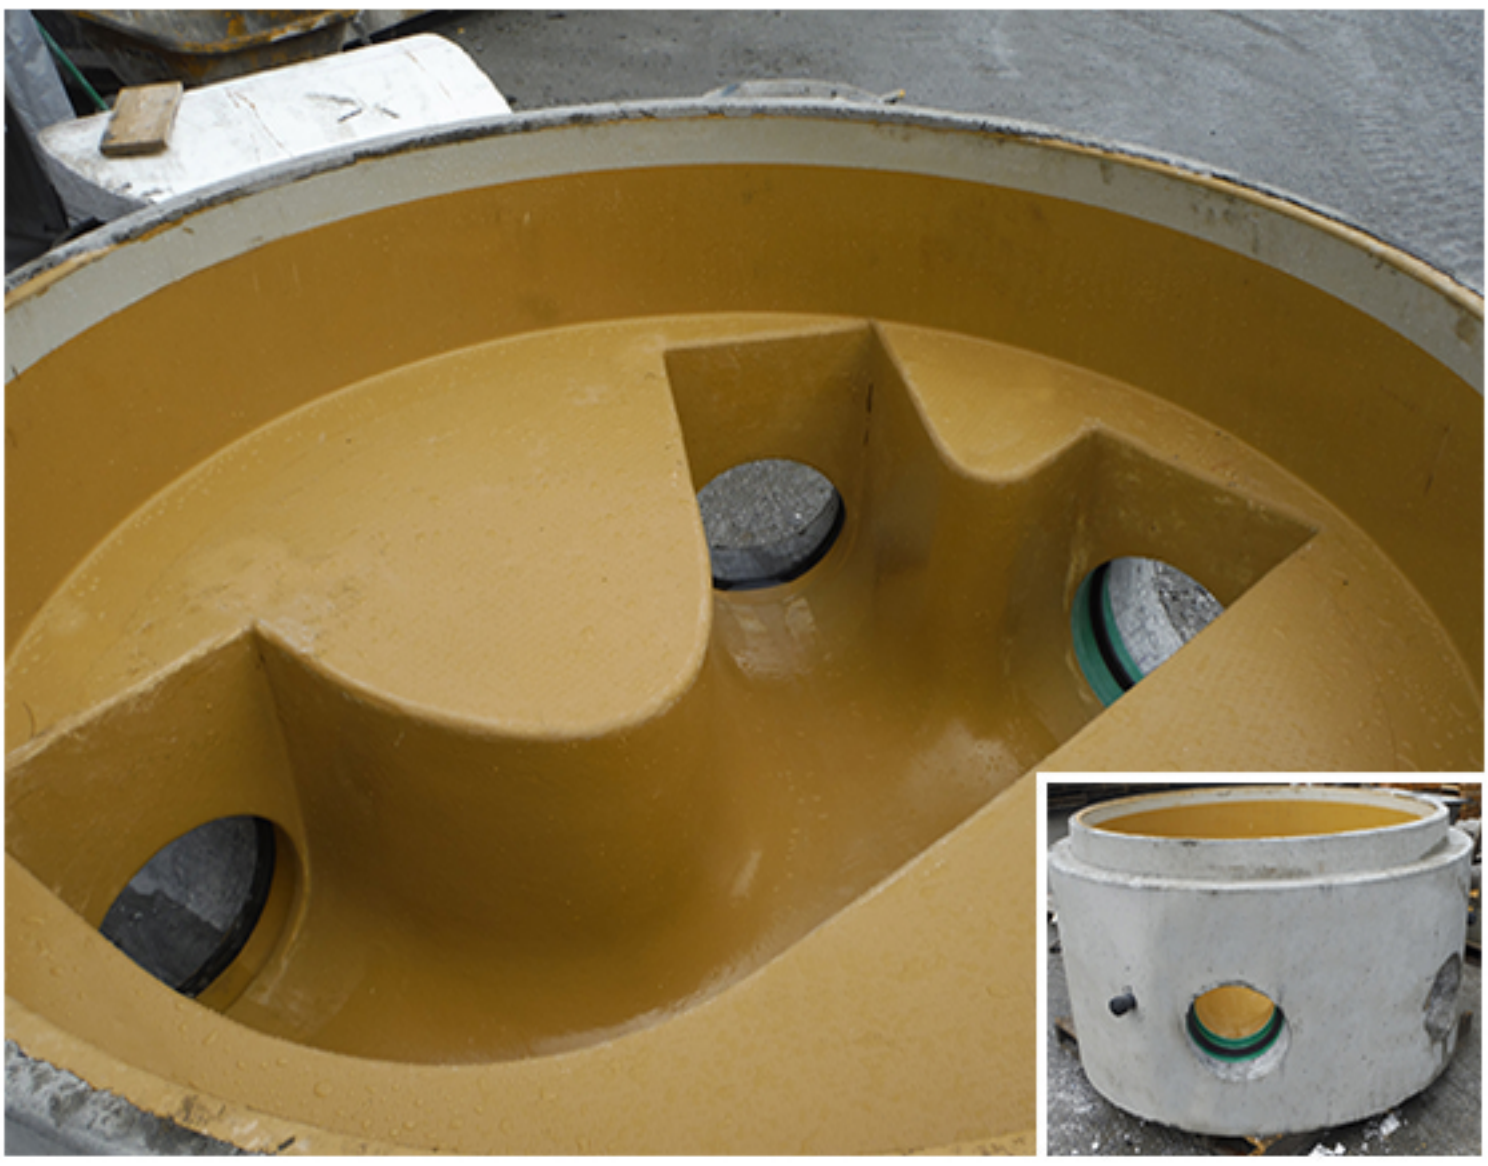

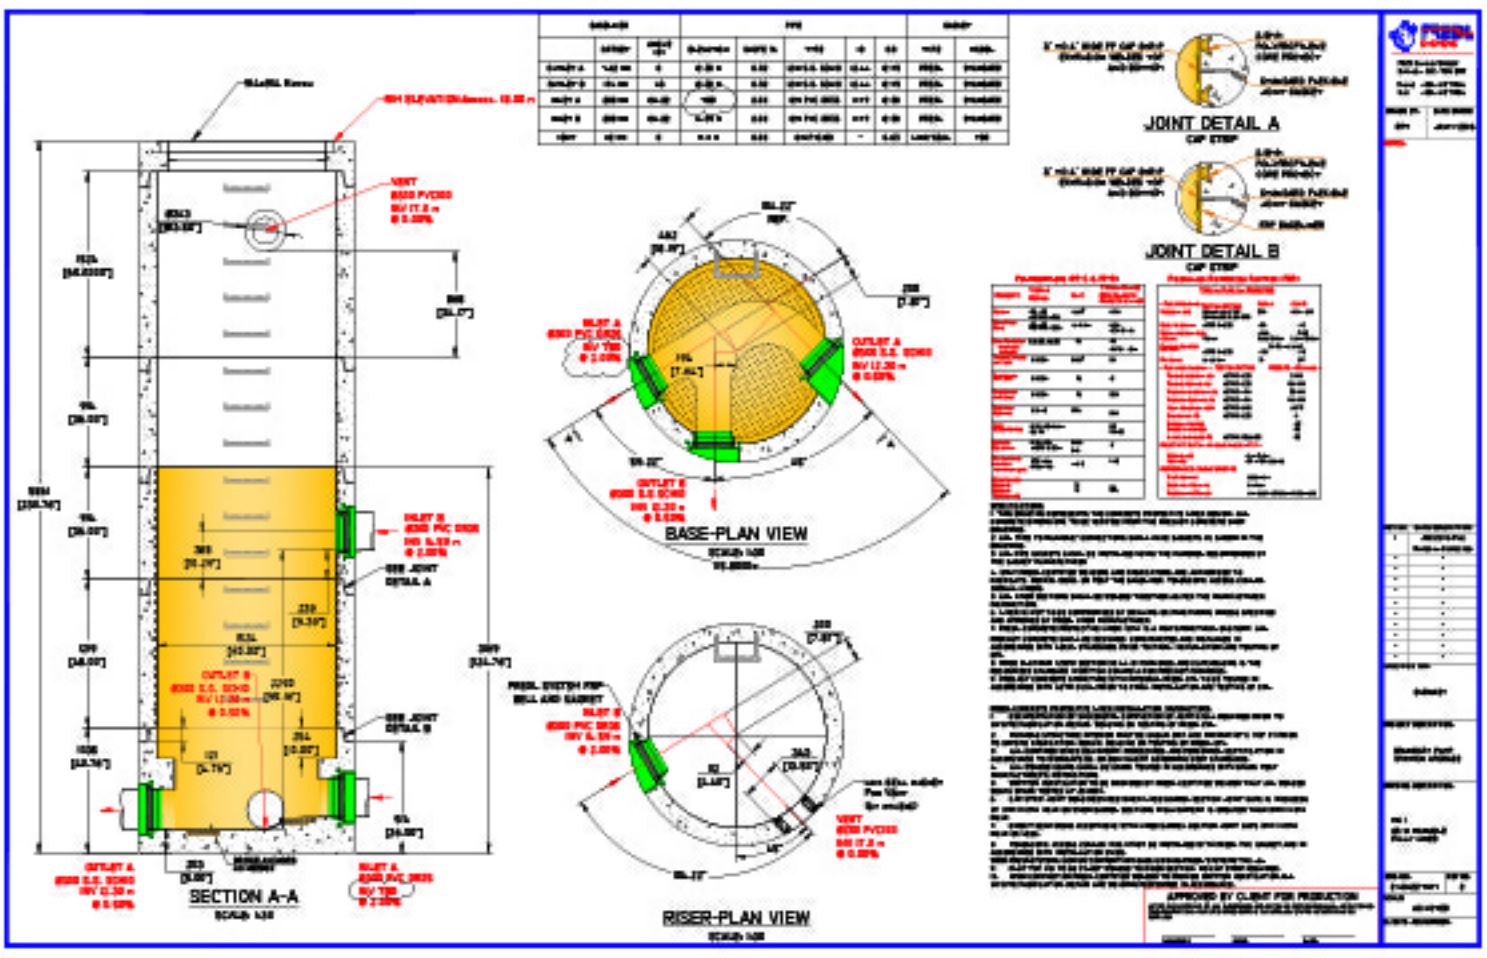

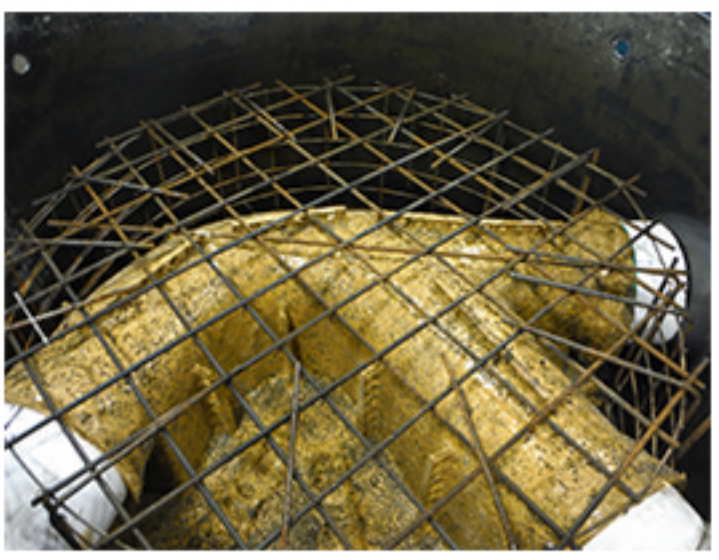

COMPLETE CAPABILITIES

PREDL systems
THE MANHOLE LINER EXPERTS

COMPLETE CAPABILITIES

DIAMOND PRECAST CONCRETE & MUNICIPAL CASTINGS + CSA = MMCD PLATINUM

WEBSITE

diamondprecast.com

OPT-IN

Weekly Newsletters

info@diamondprecast.com 604.415.5181