DIAMOND
PRECAST CONCRETE & MUNICIPAL CASTINGS

A23.4 - 09
ASTM C478

SUPPORTING MEMBER MMCD PLATINUM 2009 EDITION

OIL INTERCEPTORS

IN 3 SIZES: TYPE 1, TYPE 355, & TYPE 2

Type 1	*Galvanized Steel Baffles Pre-Installed | 2 x 25" [635mm] Dia Openings*
Internal Dimensions	**58"L x 26"W x 39"H [1473 x 660 x 991mm]**
Lid Dimensions	**65"L x 32"W x 7"H [1630 x 810 x 175mm]**

Type 355	*Galvanized Steel Baffles Pre-Installed | 2 x 25" [635mm] Dia Openings*
Internal Dimensions	**61"L x 37"W x 65"H [1549 x 939 x 1650mm]**
Lid Dimensions	**70"L x 46"W x 8"H [1778 x 1168 x 200mm]**

Type 2	*Galvanized Steel Baffles Pre-Installed | 2 x 25" [635mm] Dia Openings*
Internal Dimensions	**96"L x 36"W x 65"H [2423 x 914 x 1650mm]**
Lid Dimensions	**106"L x 47"W x 8"H [2690 x 1195 x 200mm]**

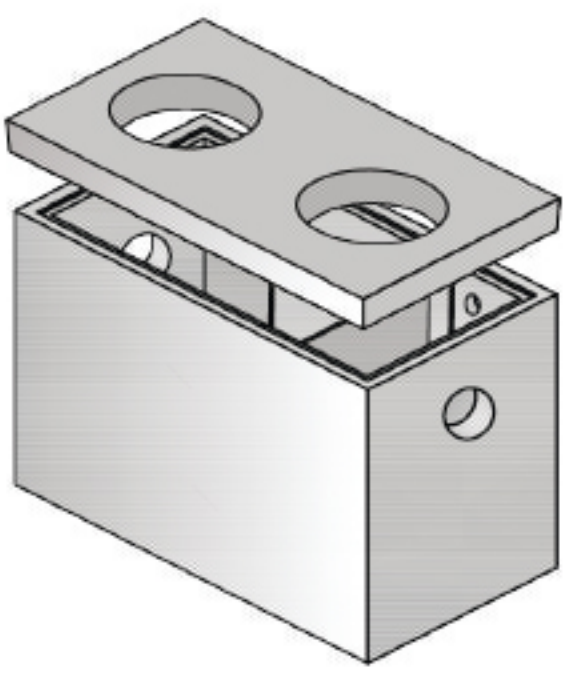

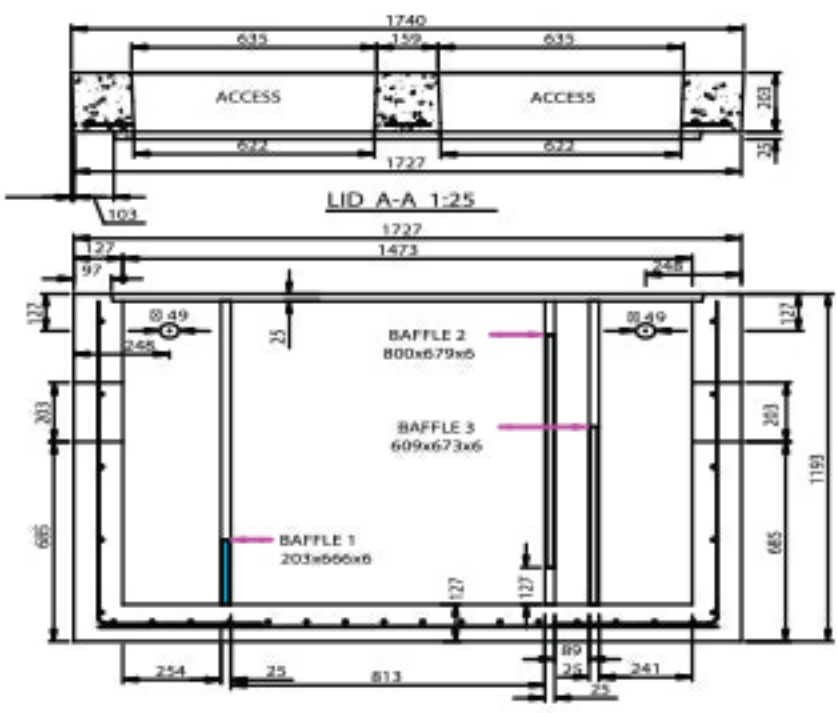

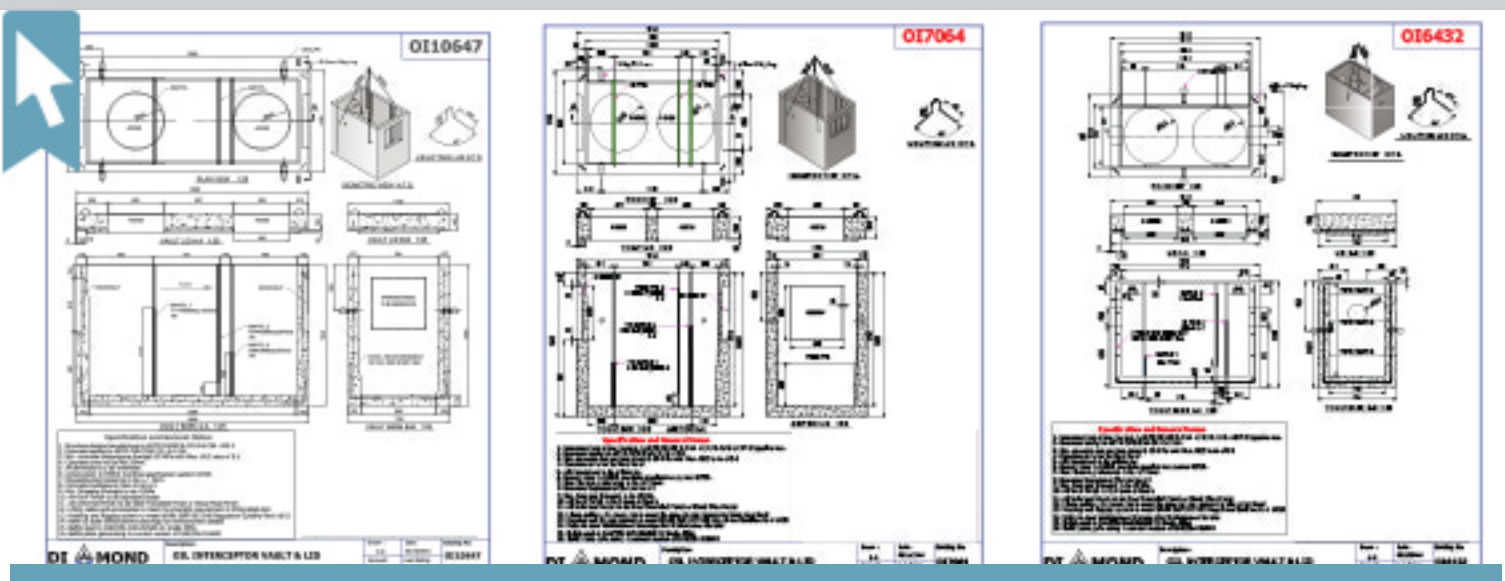

Click to Enlarge

COMPLETE CAPABILITIES

PREDL systems
THE MANHOLE LINER EXPERTS

WEBSITE

diamondprecast.com

COMPLETE CAPABILITIES

DIAMOND PRECAST CONCRETE & MUNICIPAL CASTINGS + CSA = MMCD PLATINUM

OPT-IN

Weekly Newsletters

info@diamondprecast.com 604.415.5181